CDM Notes;

See engineers warnings regarding excavation structural steelwork erection and general in-situ concrete construction.

Specific care should be taken for the lifting and erection of heavy pre-cast items (staircases, beam and block flooring etc).

Notes

Do not scale from this drawing.

Do not fabricate any components from this drawing, all fabrications to be carried out using site dimensions only.

Any errors or ommissions on this drawing are to be be reported immediately.

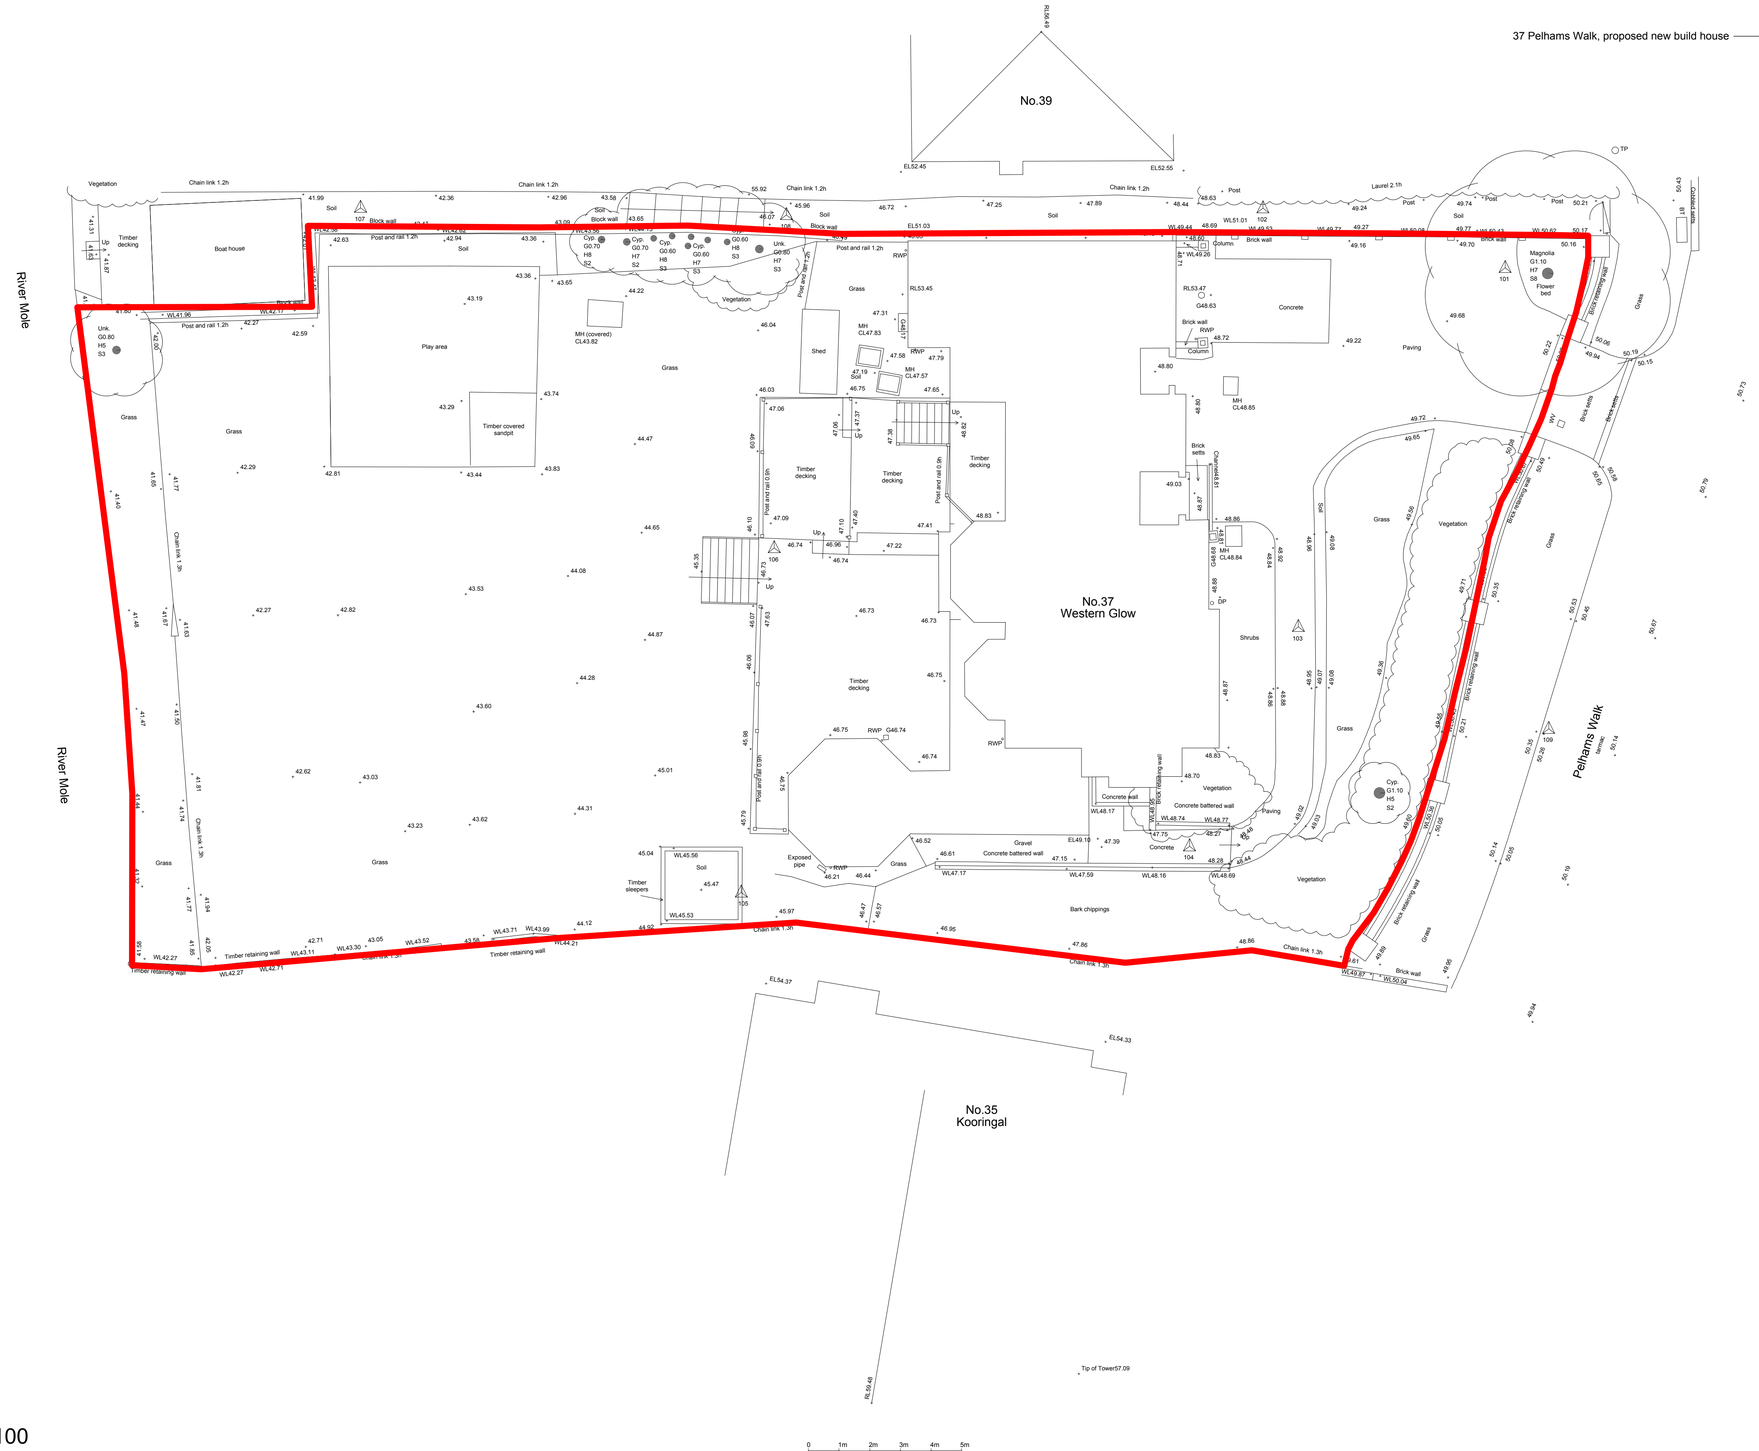

Existing Site Plan_Scale 1:100

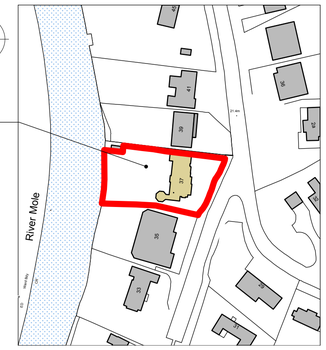

Site Location Plan

Scale 1:1250@A1

Rev	Date	Chk/Dwn	Issued
A00	July 13		Planning Application.

PLANNING ISSUE

Histon Allvey LLP
ARCHITECTURE MASTERPLANNING & DESIGN

Grapes House, 79A High Street
Esher, Surrey KT10 9QA
Tel: 01372 465 242
Fax: 01372 200 089
e-mail: info@histonallvey.co.uk
website: www.histonallvey.co.uk
co directors; S.Histon & R. Allvey

Project

Sycamore Developments
37 Pelhams Walk,
Esher,Surrey
KT10 8QA

Drawing Title

Proposed New Detached House with Integral Garage.

Computer File Name

Drawn by	M.J.R	*Checked by*	R.A.
Scale	1:100@A1	*Date*	JUNE_13
Project No.	*Drawing No.*		*Revision*
	HA/37PW/01		A00