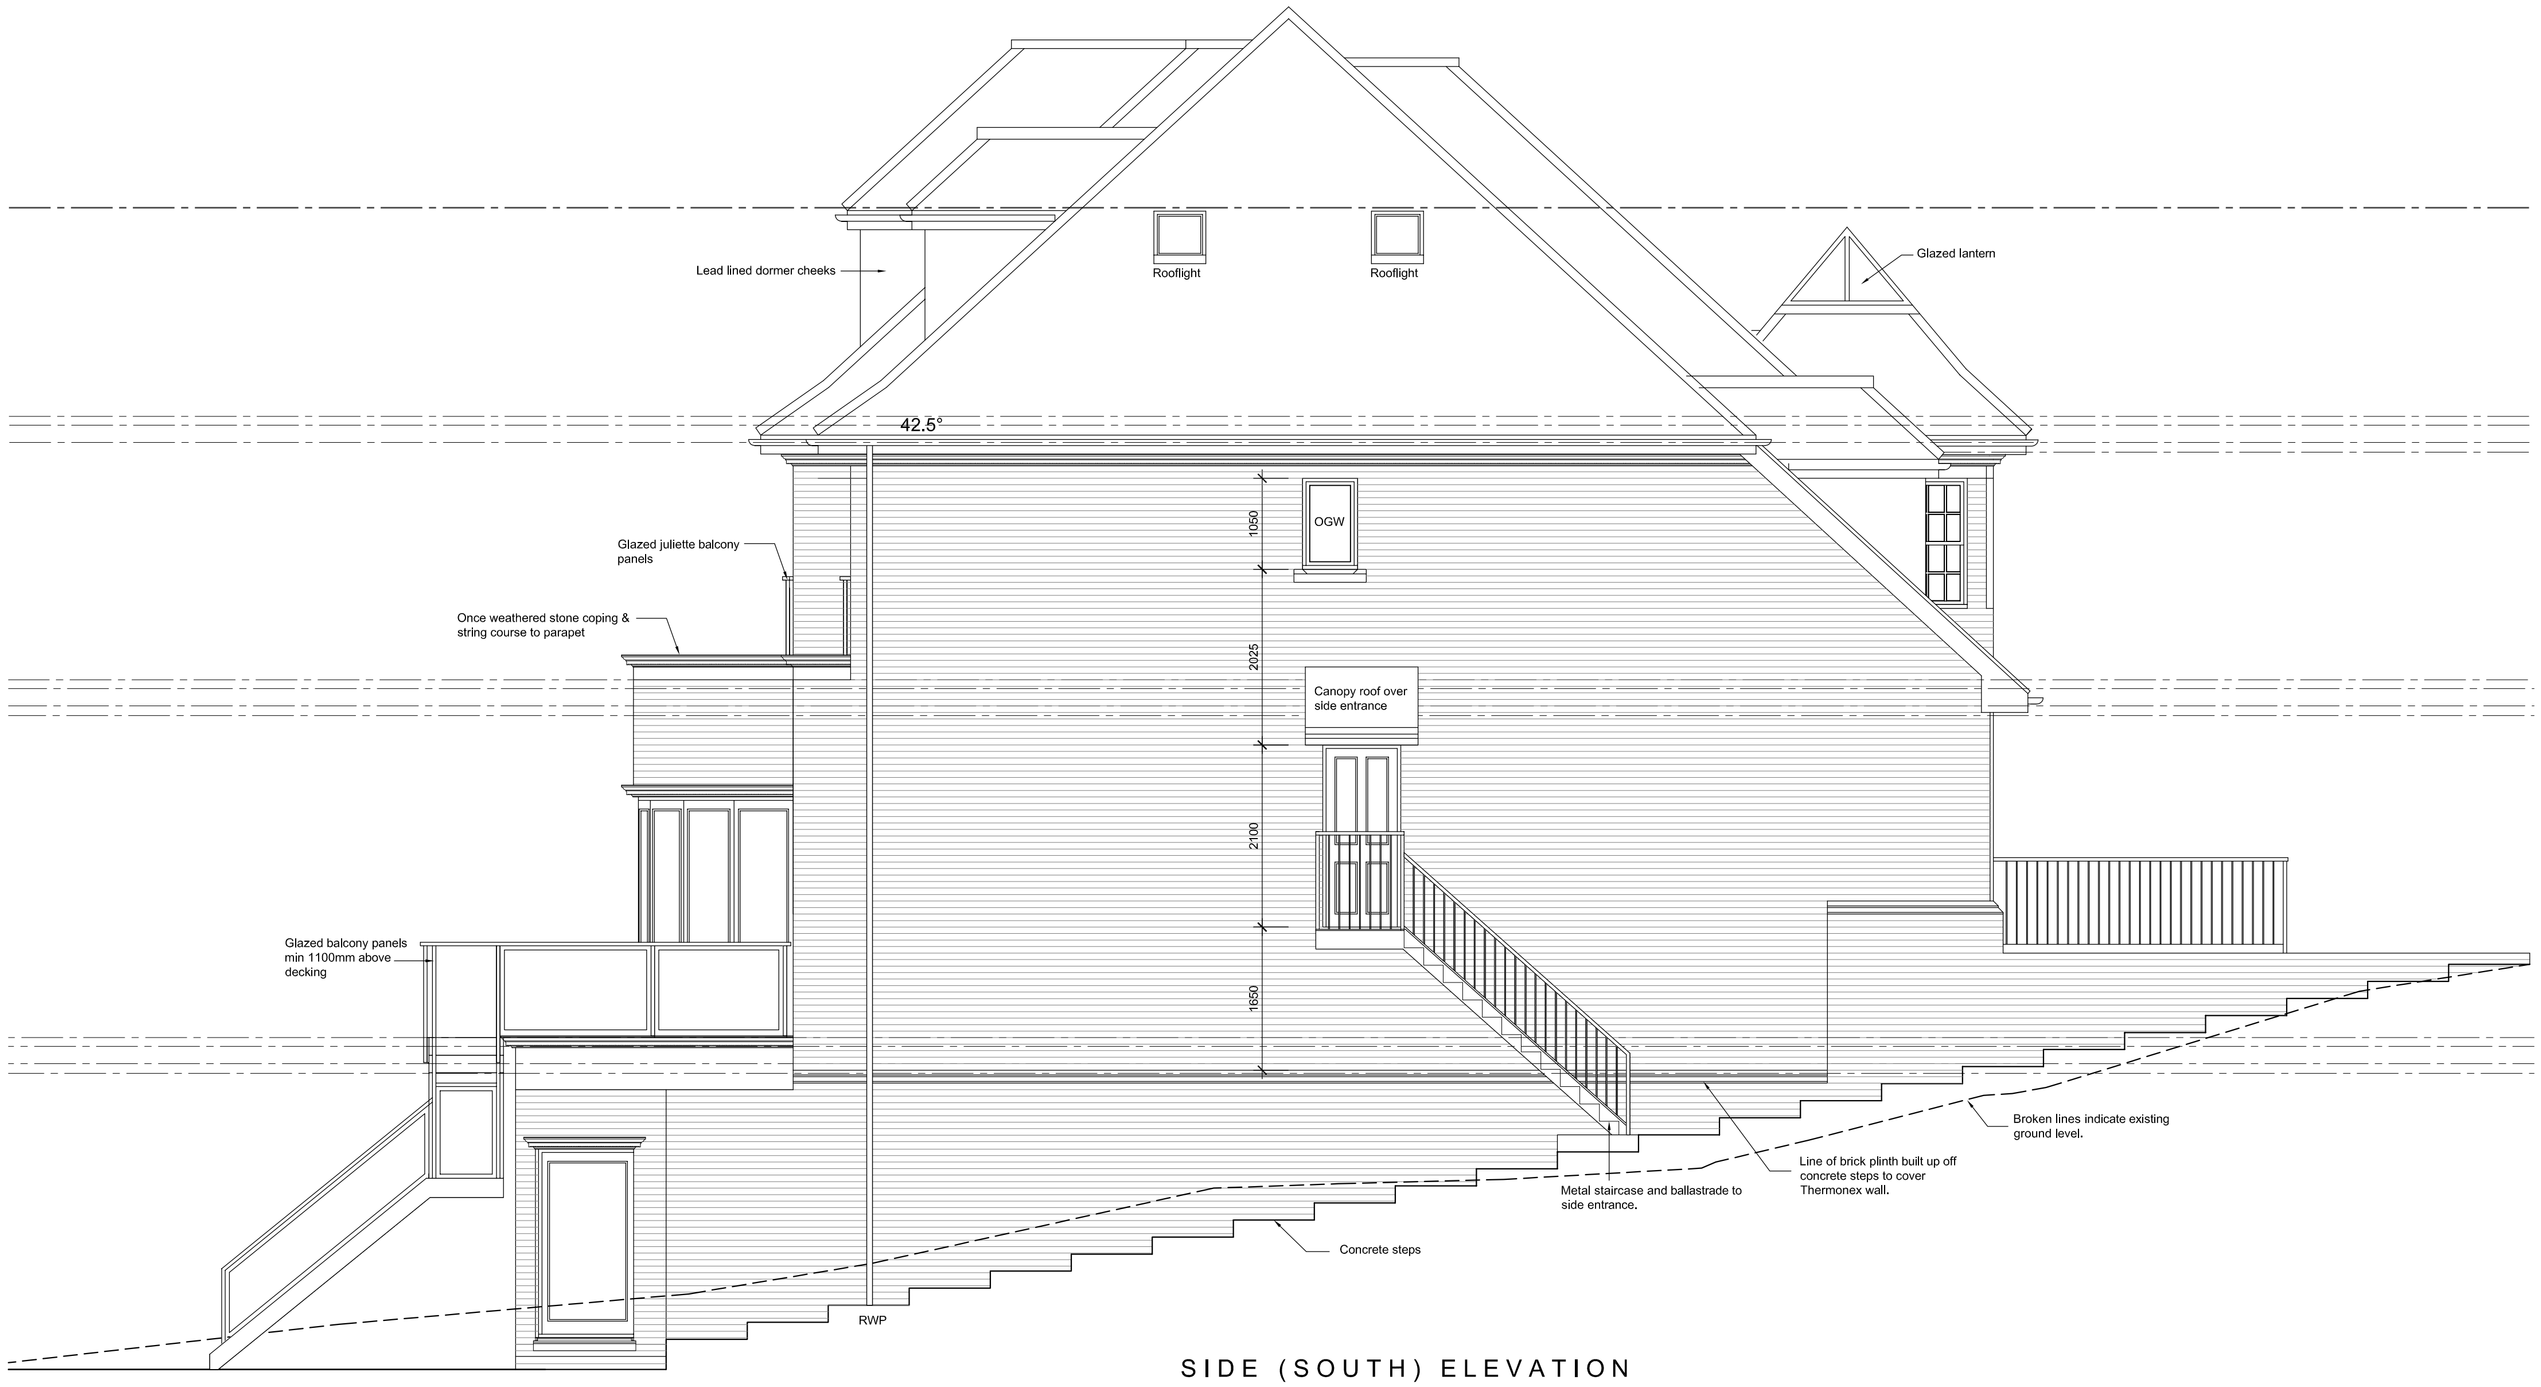

SIDE (SOUTH) ELEVATION

B. 01-09-08 Stone work revised following meeting with manufacturer.
A. 11-06-08 First floor height increased additional staircase added to garden from terrace.

Client
Sycamore Developments

Title
Side (South) Elevation

Project
35 Pelhams Walk
Esher
Surrey

fulcrum design
Suite 7 Taxiholme
Guildford Road, Bookham
Surrey KT23 4HB
Tel 01372 451425
Fax 01372 459620
Web www.fulcrumarchitects.co.uk
Email info@fulcrumarchitects.co.uk

Scale: 1:50 @ A1	Date: 03.04.08	Drawn by: GW	Rev
07	14	108	B